
# Field Fence

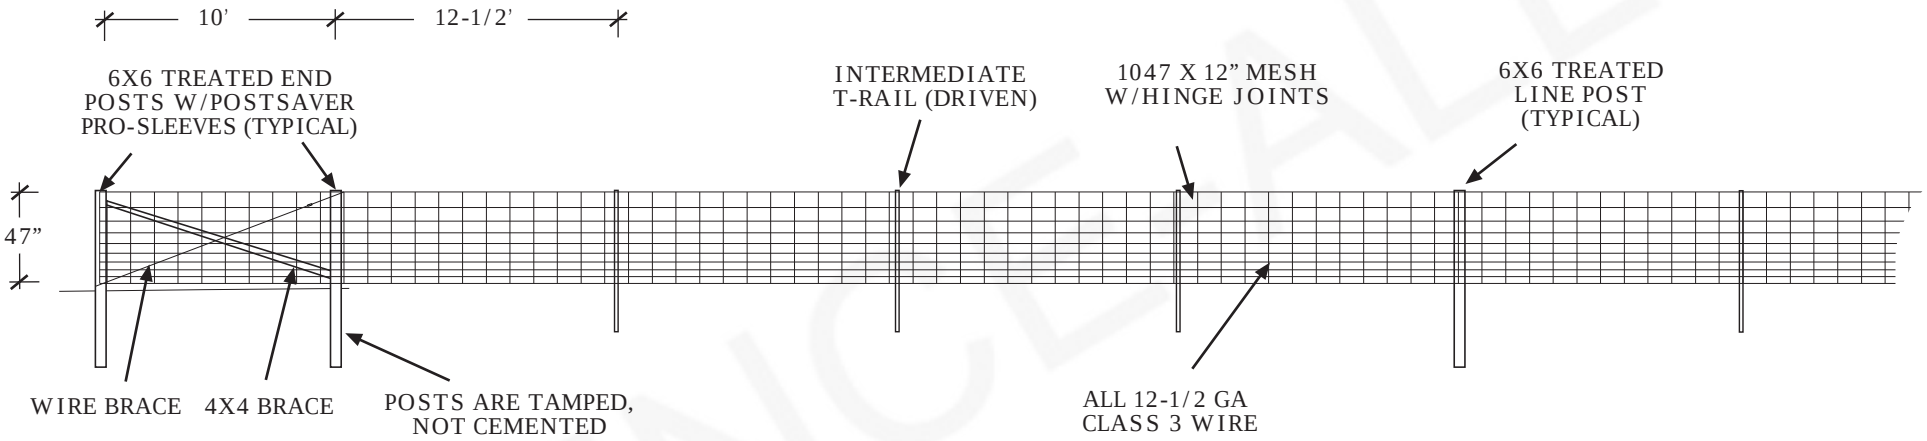


| SUGGESTED POSTING |
| --- |
| LINES: 6X6 TREATED |
| ENDS: 6X6 TREATED |
| GATES: 8X8 TREATED |

NOTES:
- All dimensions are nominal.
- Clearance below the fence isn't included in height calculations.
- We reserve the right to make changes or improvements to our designs without notice.

©2026 Fence-All
All rights reserved.