Horse Fence

SUGGESTED POSTING
LINES: 6X6 TREATED
ENDS: 6X6 TREATED
GATES: 8X8 TREATED

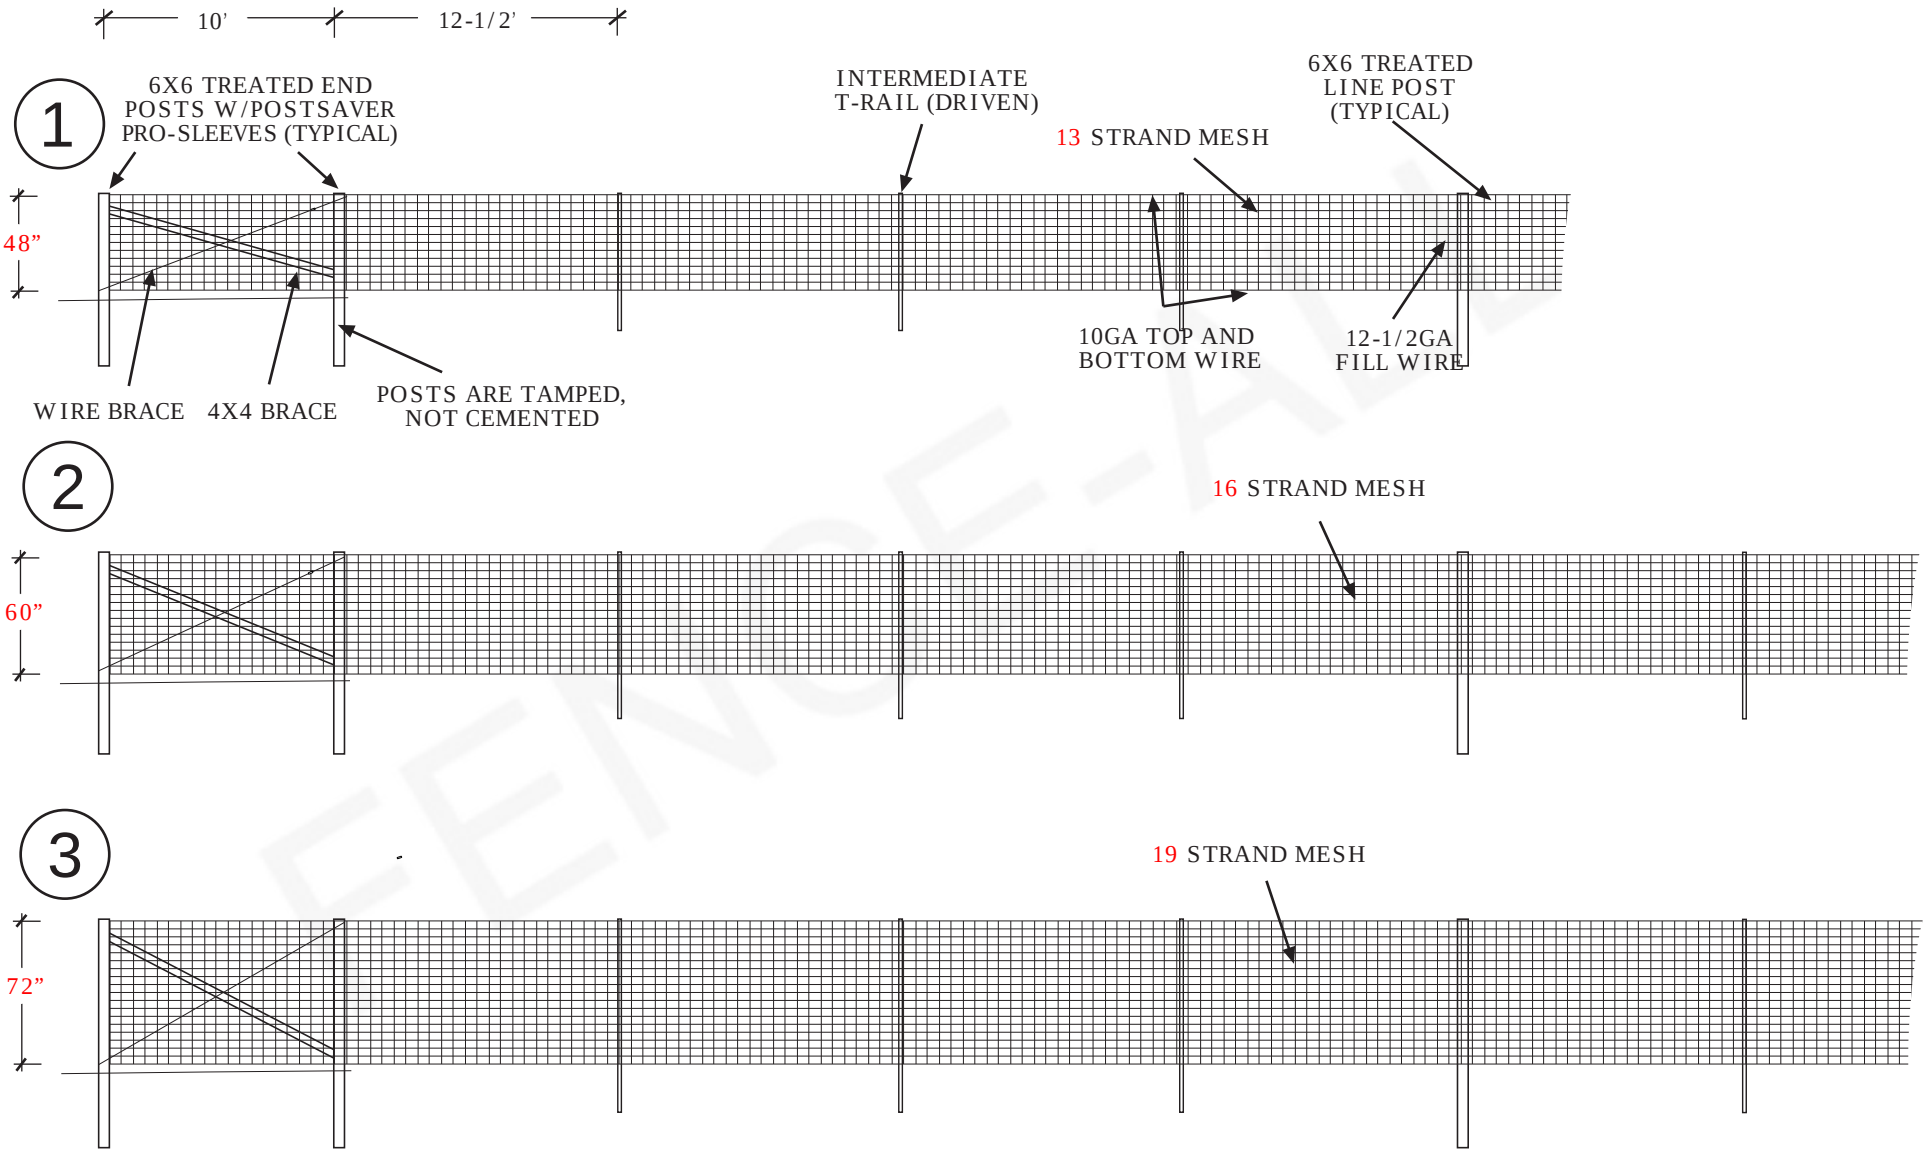

NOTES:

- All dimensions are nominal.
- Clearance below the fence isn’t included in height calculations.
- We reserve the right to make changes or improvements to our designs without notice.

©2026 Fence-All
All rights reserved.