
Sound Inhibitor

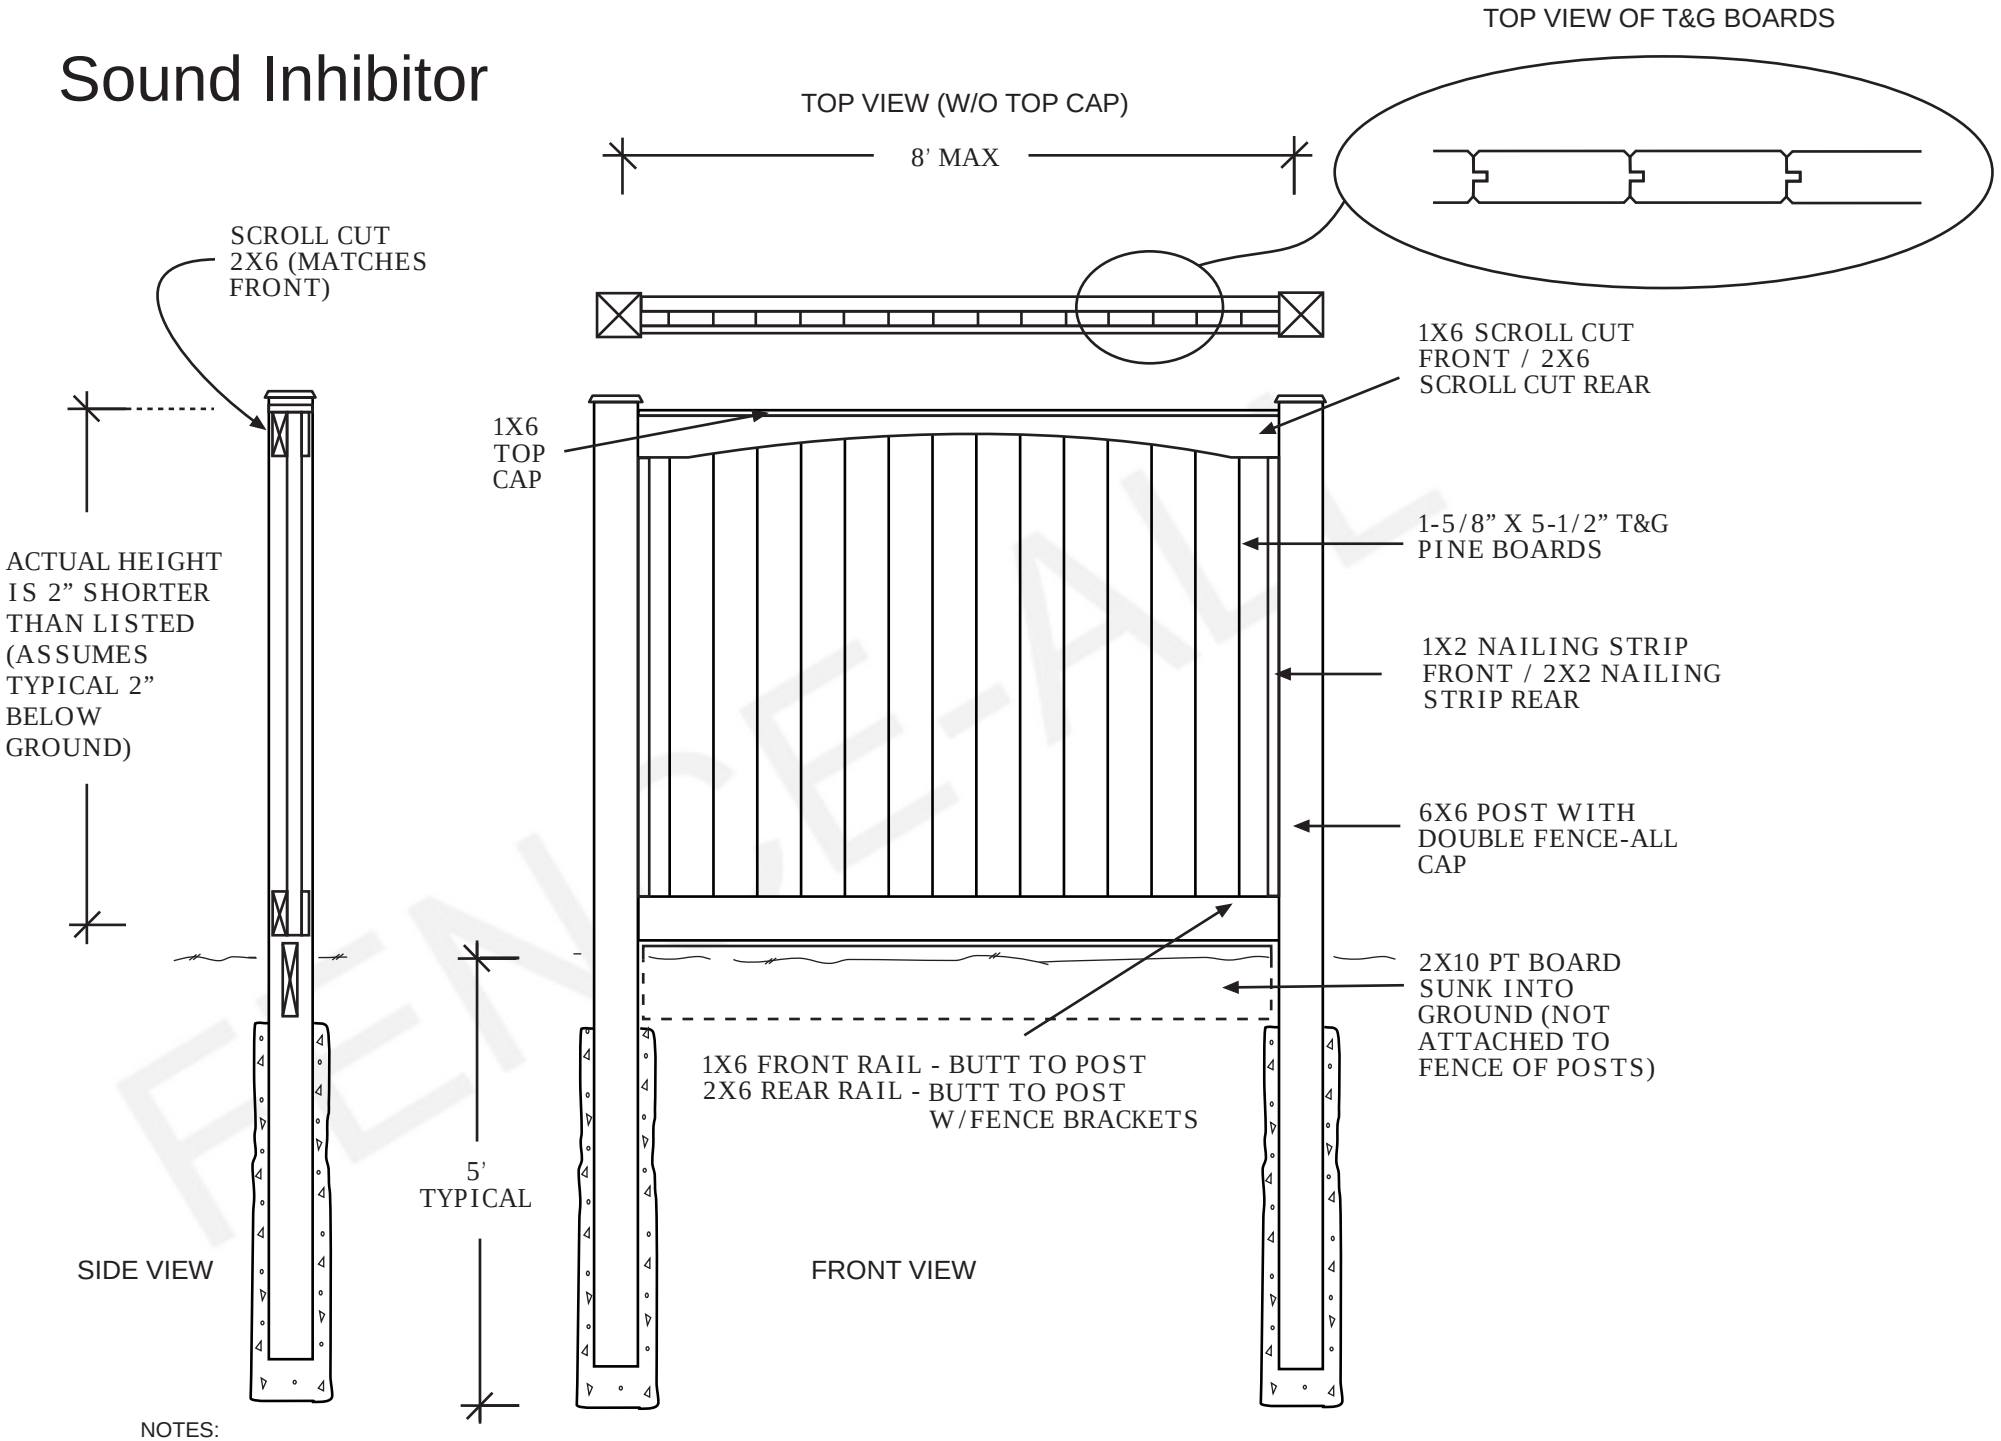

NOTES:

- T&G fill is Pine.
- Posts, rails, etc., are nominal sized pressure treated lumber.

©2026 Fence-All
All rights reserved.